LAND CHANGES

NO	GRANTEE	DATE	RECORD BOOK	RECORD PAGE	AREA	CUST NO	MRR

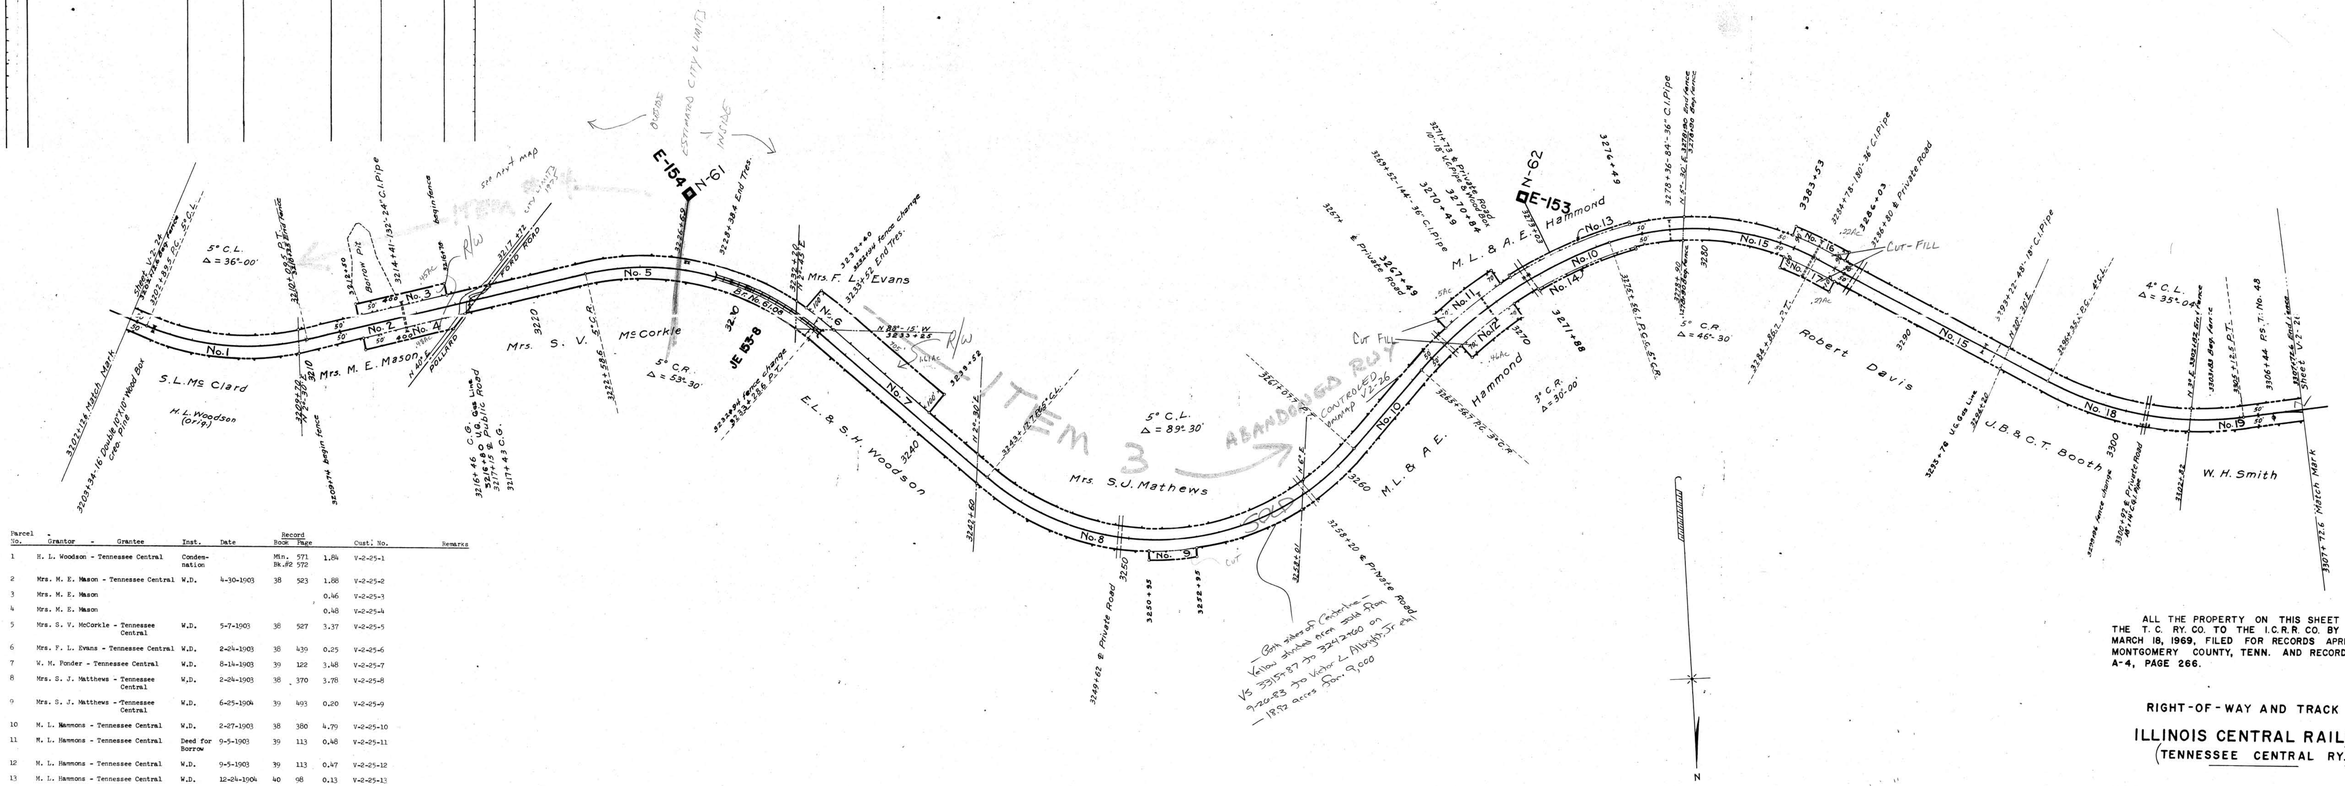

Parcel No.	Grantor - Grantee	Inst.	Date	Record Book	Record Page	Area	Cust. No.	Remarks
1	H. L. Woodson - Tennessee Central	Condemnation		Min. Bk.	571 572	1.84	V-2-25-1	
2	Mrs. M. E. Mason - Tennessee Central	W.D.	4-30-1903	38	523	1.88	V-2-25-2	
3	Mrs. M. E. Mason					0.46	V-2-25-3	
4	Mrs. M. E. Mason					0.48	V-2-25-4	
5	Mrs. S. V. McCorkle - Tennessee Central	W.D.	5-7-1903	38	527	3.37	V-2-25-5	
6	Mrs. F. L. Evans - Tennessee Central	W.D.	2-24-1903	38	439	0.25	V-2-25-6	
7	W. M. Ponder - Tennessee Central	W.D.	8-14-1903	39	122	3.48	V-2-25-7	
8	Mrs. S. J. Matthews - Tennessee Central	W.D.	2-24-1903	38	370	3.78	V-2-25-8	
9	Mrs. S. J. Matthews - Tennessee Central	W.D.	6-25-1904	39	493	0.20	V-2-25-9	
10	M. L. Hammons - Tennessee Central	W.D.	2-27-1903	38	380	4.79	V-2-25-10	
11	M. L. Hammons - Tennessee Central	Deed for Borrow	9-5-1903	39	113	0.48	V-2-25-11	
12	M. L. Hammons - Tennessee Central	W.D.	9-5-1903	39	113	0.47	V-2-25-12	
13	M. L. Hammons - Tennessee Central	W.D.	12-24-1904	40	98	0.13	V-2-25-13	
14	M. L. Hammons - Tennessee Central	W.D.	12-24-1904	40	98	0.11	V-2-25-14	
15	Robt. Davis - Tennessee Central	W.D.	3-19-1903	38	465	3.53	V-2-25-15	
16	J. E. Wilkerson - Tennessee Central	W.D. & Release	11-2-1908	44	153	0.23	V-2-25-16	
17	J. E. Wilkerson - Tennessee Central	W.D. & Release	11-2-1908	44	153	0.29	V-2-25-17	
18	J. B. Booth - Tennessee Central	W.D.	4-23-1903	38	490	1.98	V-2-25-18	
19	W. H. Smith - Tennessee Central	W.D.	2-27-1903	38	472	1.12	V-2-25-19	

ALL THE PROPERTY ON THIS SHEET CONVEYED BY THE T. C. RY. CO. TO THE I.C.R.R. CO. BY DEED DATED MARCH 18, 1969, FILED FOR RECORDS APRIL 7, 1969 IN MONTGOMERY COUNTY, TENN. AND RECORDED IN BOOK A-4, PAGE 266.

RIGHT-OF-WAY AND TRACK MAP

ILLINOIS CENTRAL RAILROAD
(TENNESSEE CENTRAL RY.)

HOPKINSVILLE, KY. To NASHVILLE, TENN.

STATION: 3307+73
MILE POST: 152+

TO STATION: 3202+13
TO MILE POST: 154+

OFFICE OF V.P. & C.E.
SCALE: 1 in. = 200 Ft.

CHICAGO, ILL.
1971

V-2
25

063-040

MONTGOMERY COUNTY TENN.

BOOK 67